Site Plan

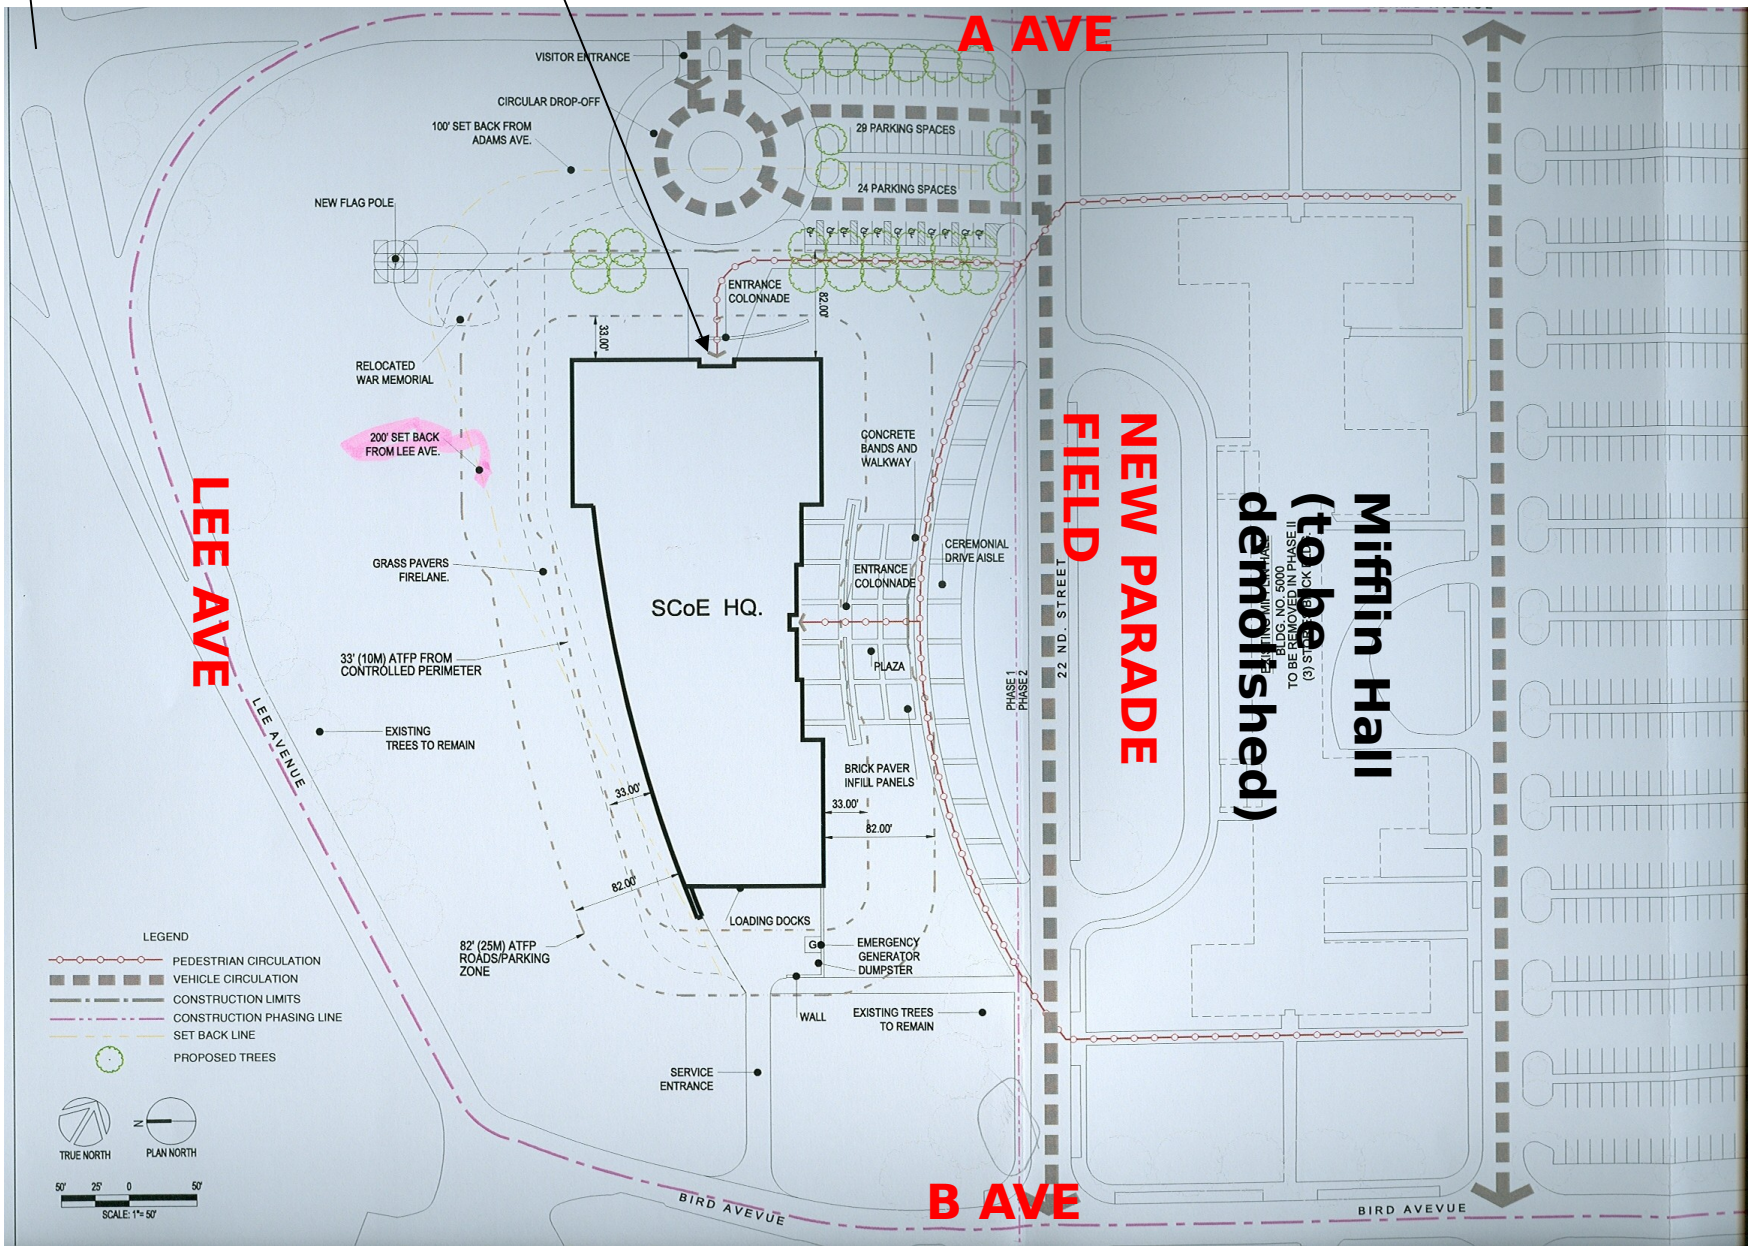
LEE GATE
MAIN BLDG ENTRANCE
A AVE
B AVE
LEE AVE
LEE AVENUE
NEW PARADE FIELD
Mifflin Hall (to be demolished)
22 ND. STREET
BIRD AVEVUE
BIRD AVEVUE
SCoE HQ.
VISITOR ENTRANCE
CIRCULAR DROP-OFF
100' SET BACK FROM ADAMS AVE.
29 PARKING SPACES
24 PARKING SPACES
NEW FLAG POLE
ENTRANCE COLONNADE
82.00'
33.00'
RELOCATED WAR MEMORIAL
200' SET BACK FROM LEE AVE.
CONCRETE BANDS AND WALKWAY
CEREMONIAL DRIVE AISLE
ENTRANCE COLONNADE
GRASS PAVERS FIRELANE.
33' (10M) ATFP FROM CONTROLLED PERIMETER
PLAZA
EXISTING TREES TO REMAIN
PHASE 1
PHASE 2
BRICK PAVER INFILL PANELS
33.00'
33.00'
82.00'
82.00'
LOADING DOCKS
82' (25M) ATFP ROADS/PARKING ZONE
EMERGENCY GENERATOR
DUMPSTER
WALL
EXISTING TREES TO REMAIN
SERVICE ENTRANCE
LEGEND
PEDESTRIAN CIRCULATION
VEHICLE CIRCULATION
CONSTRUCTION LIMITS
CONSTRUCTION PHASING LINE
SET BACK LINE
PROPOSED TREES
TRUE NORTH
PLAN NORTH
SCALE: 1"= 50'

View as you enter Lee gate and progress down Lee Ave (Memorial is relocated)

Command Entrance

View from ~ Museums

View from ~ Museums

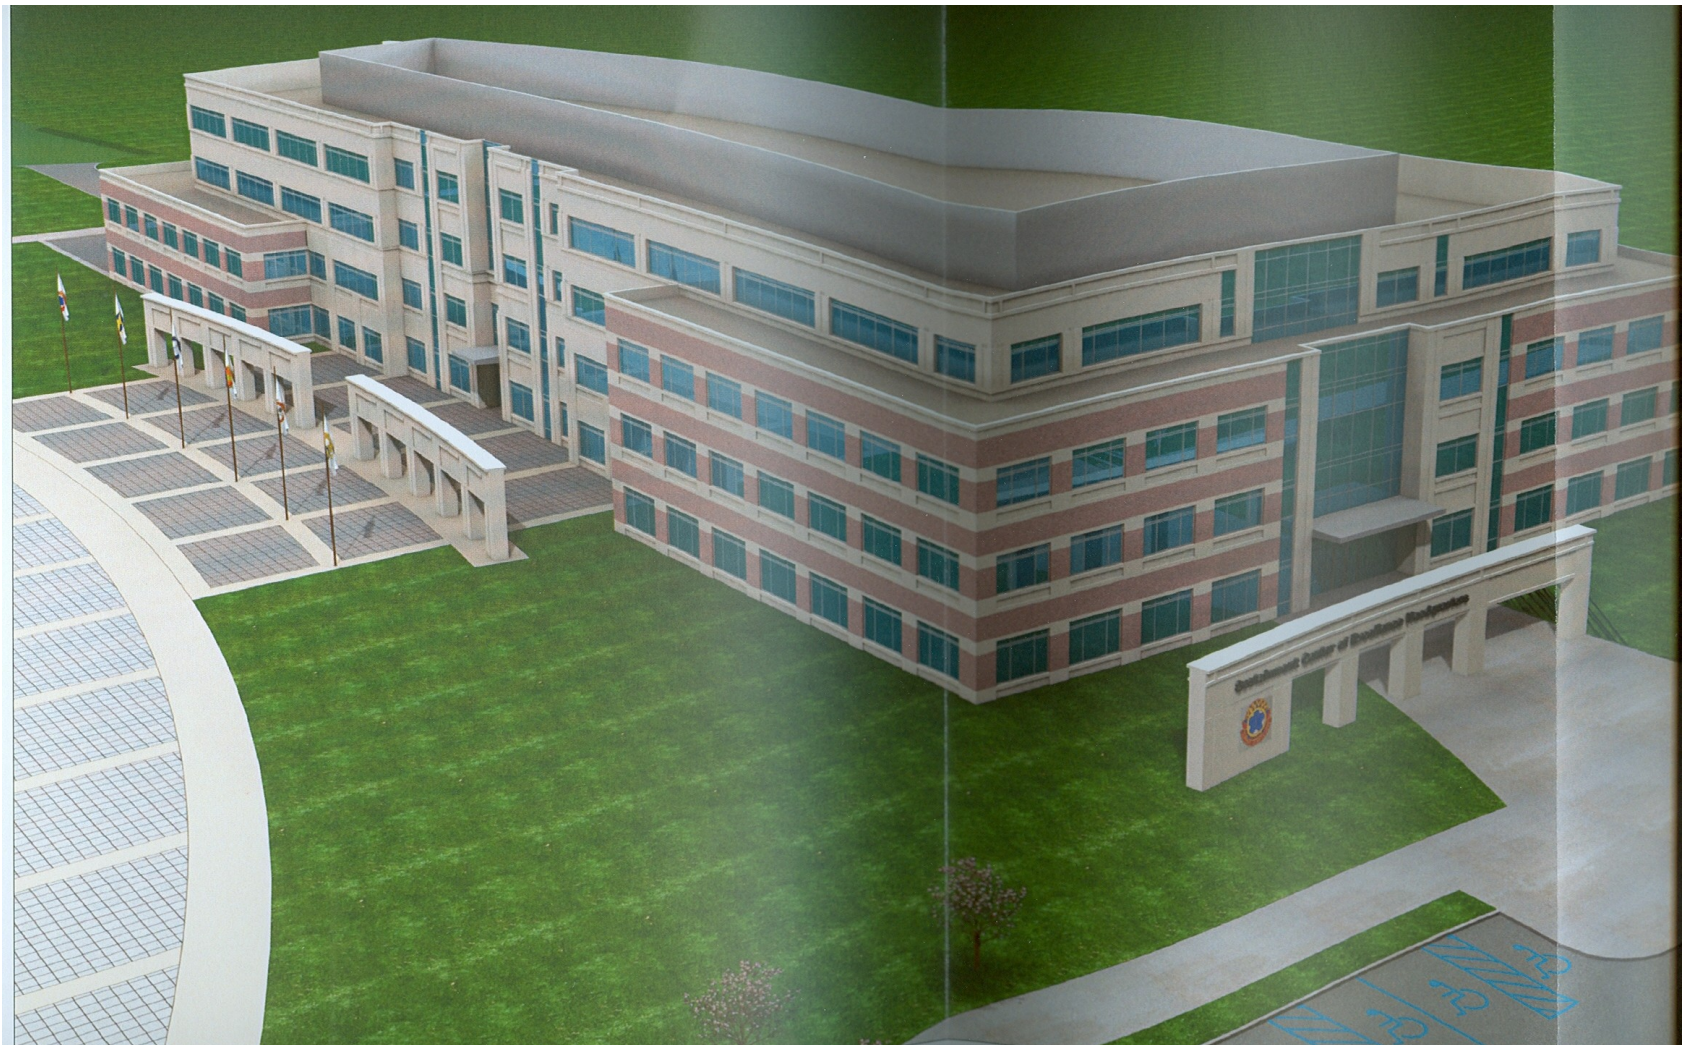

View from Mifflin

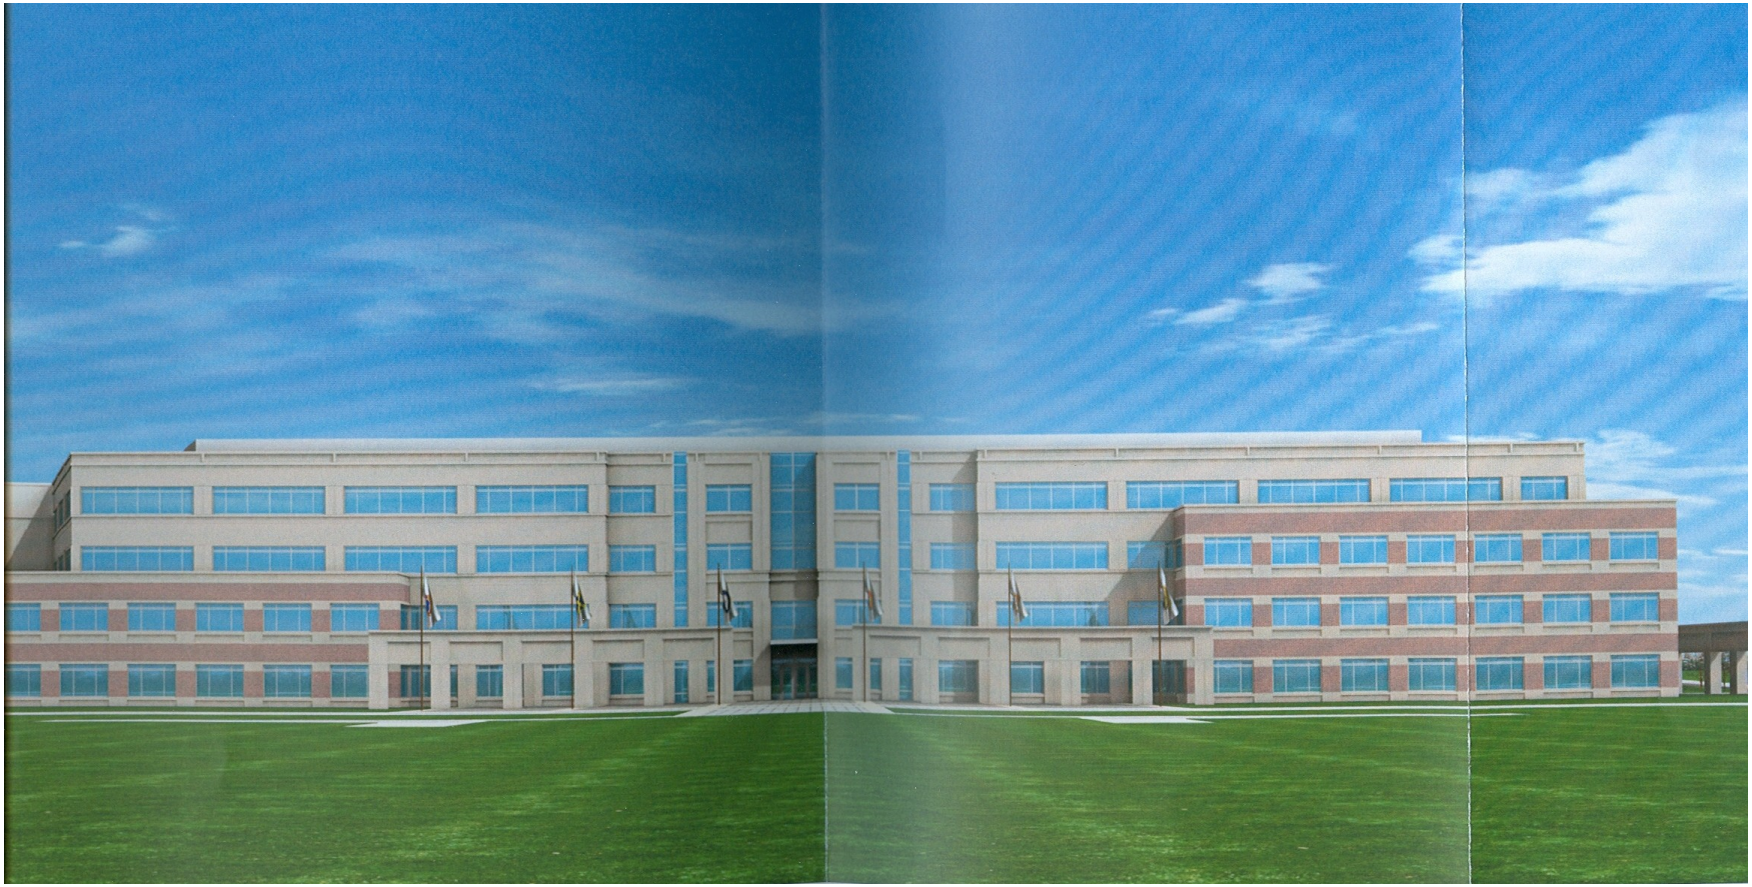

Parade Field Entrance

View from B Ave/SE

From Lee Ave, as you continue South